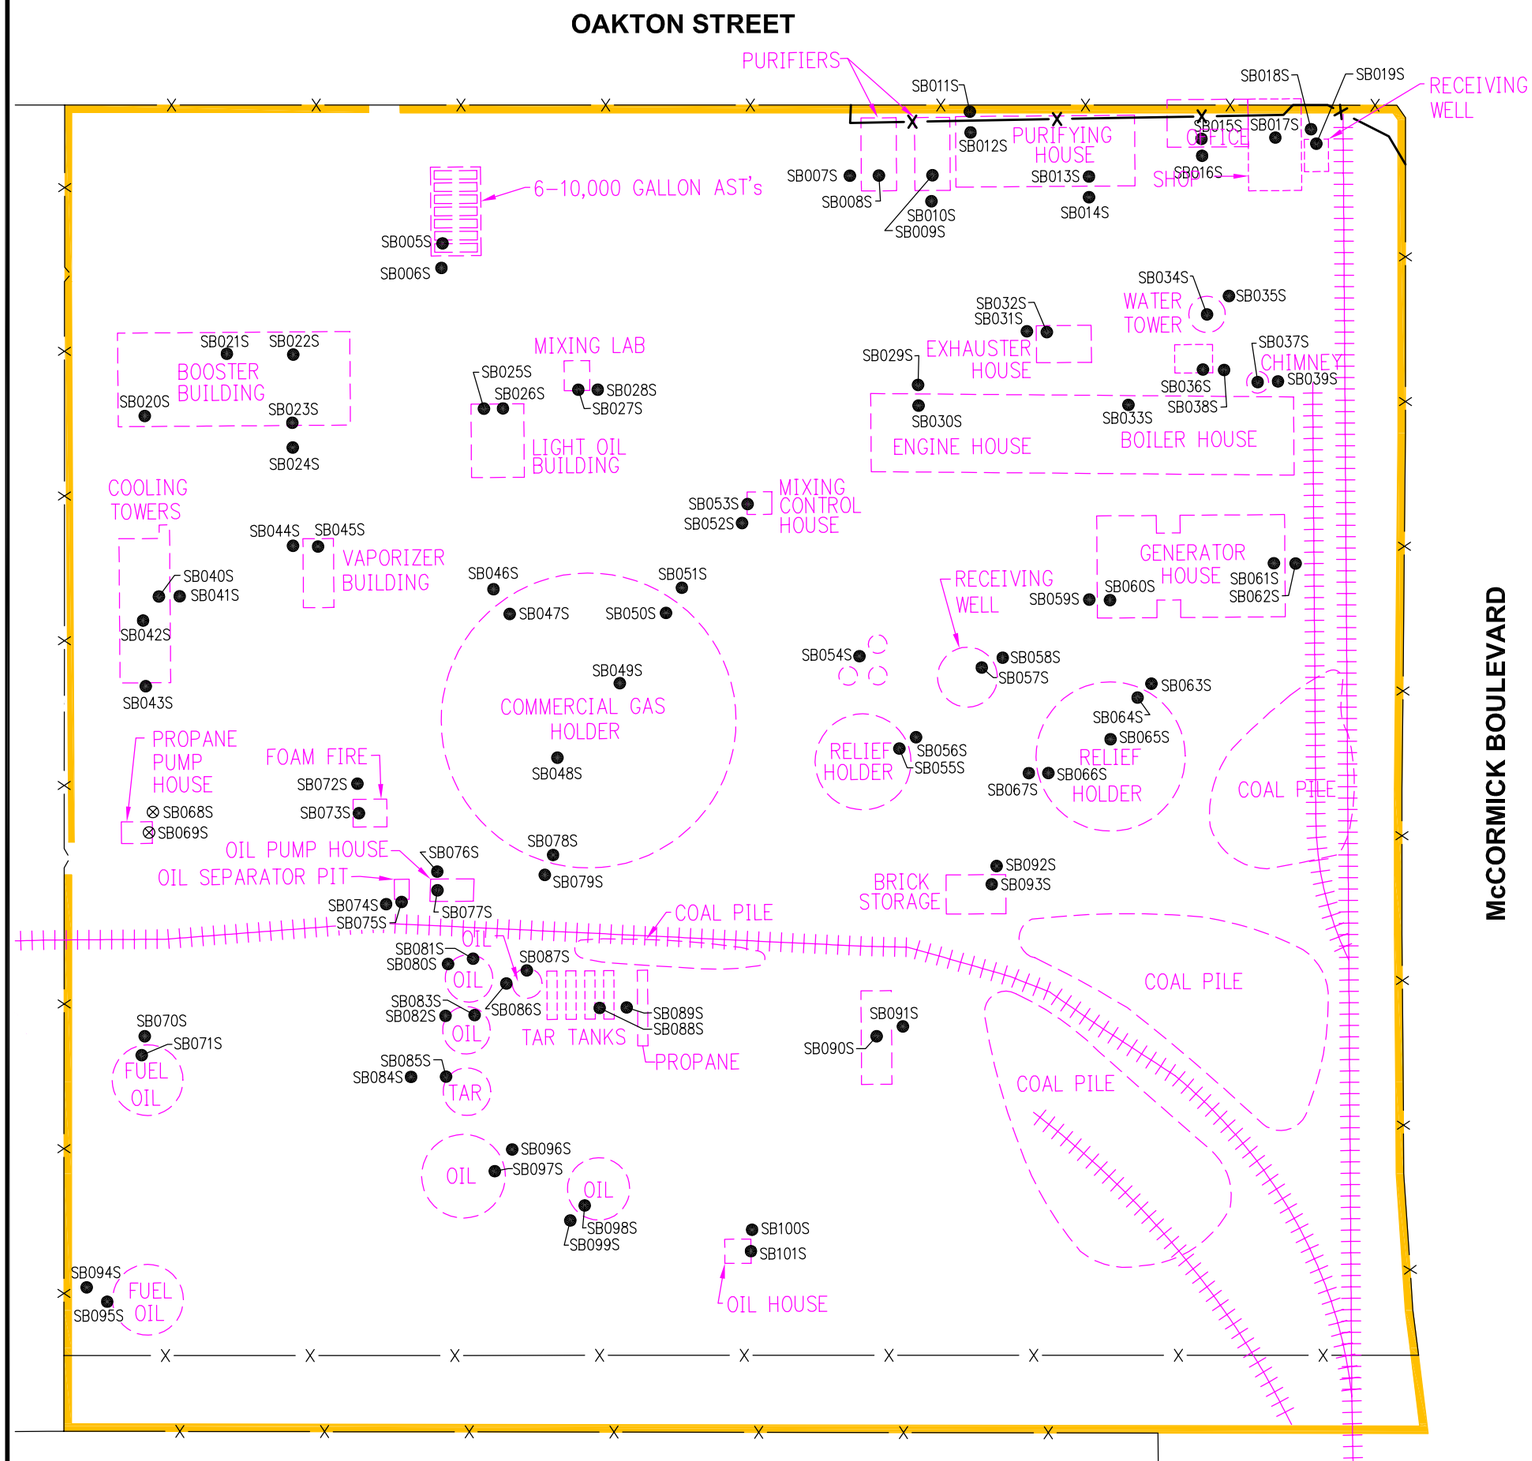

LEGEND

- FORMER STRUCTURES
- FORMER RAILROAD TRACKS
- FENCE
- FORMER SKOKIE SITE BOUNDARY
- ESTIMATED STRUCTURE BORING LOCATIONS

NORTH

100 0 100 200

SCALE IN FEET

STRUCTURE BORING LOCATIONS PROPOSED AS OF AUGUST 2007 SKOKIE SITE